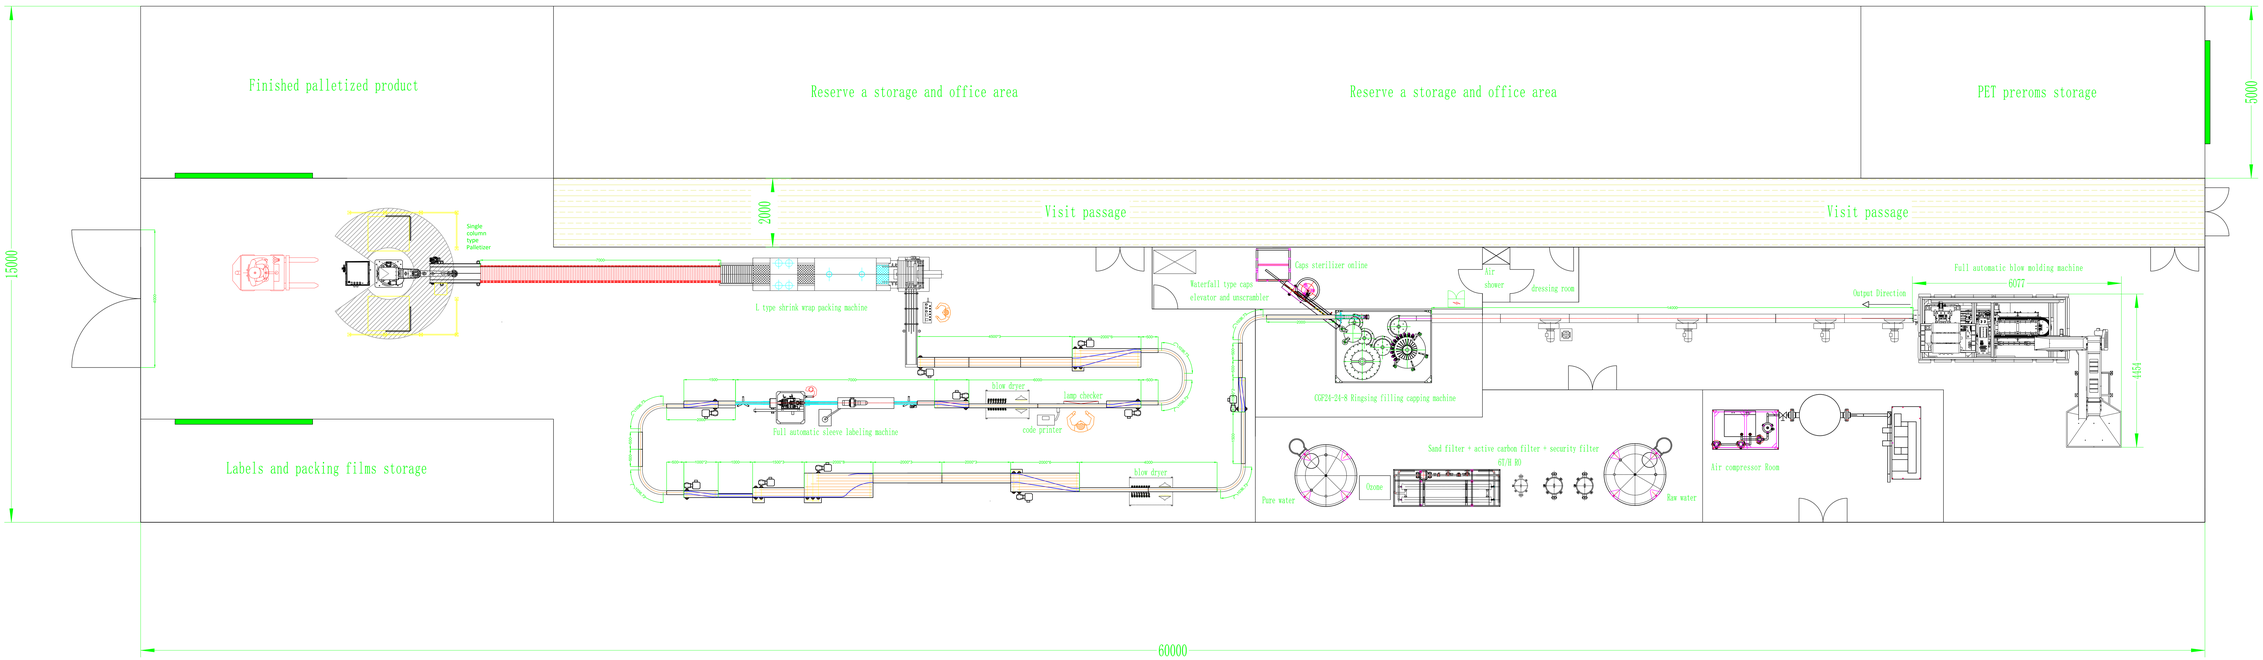10000BPH @500ml BOTTLED WATER LINE REFERENCE LAYOUT DRAFT